TSM 150SS - PLYWOOD

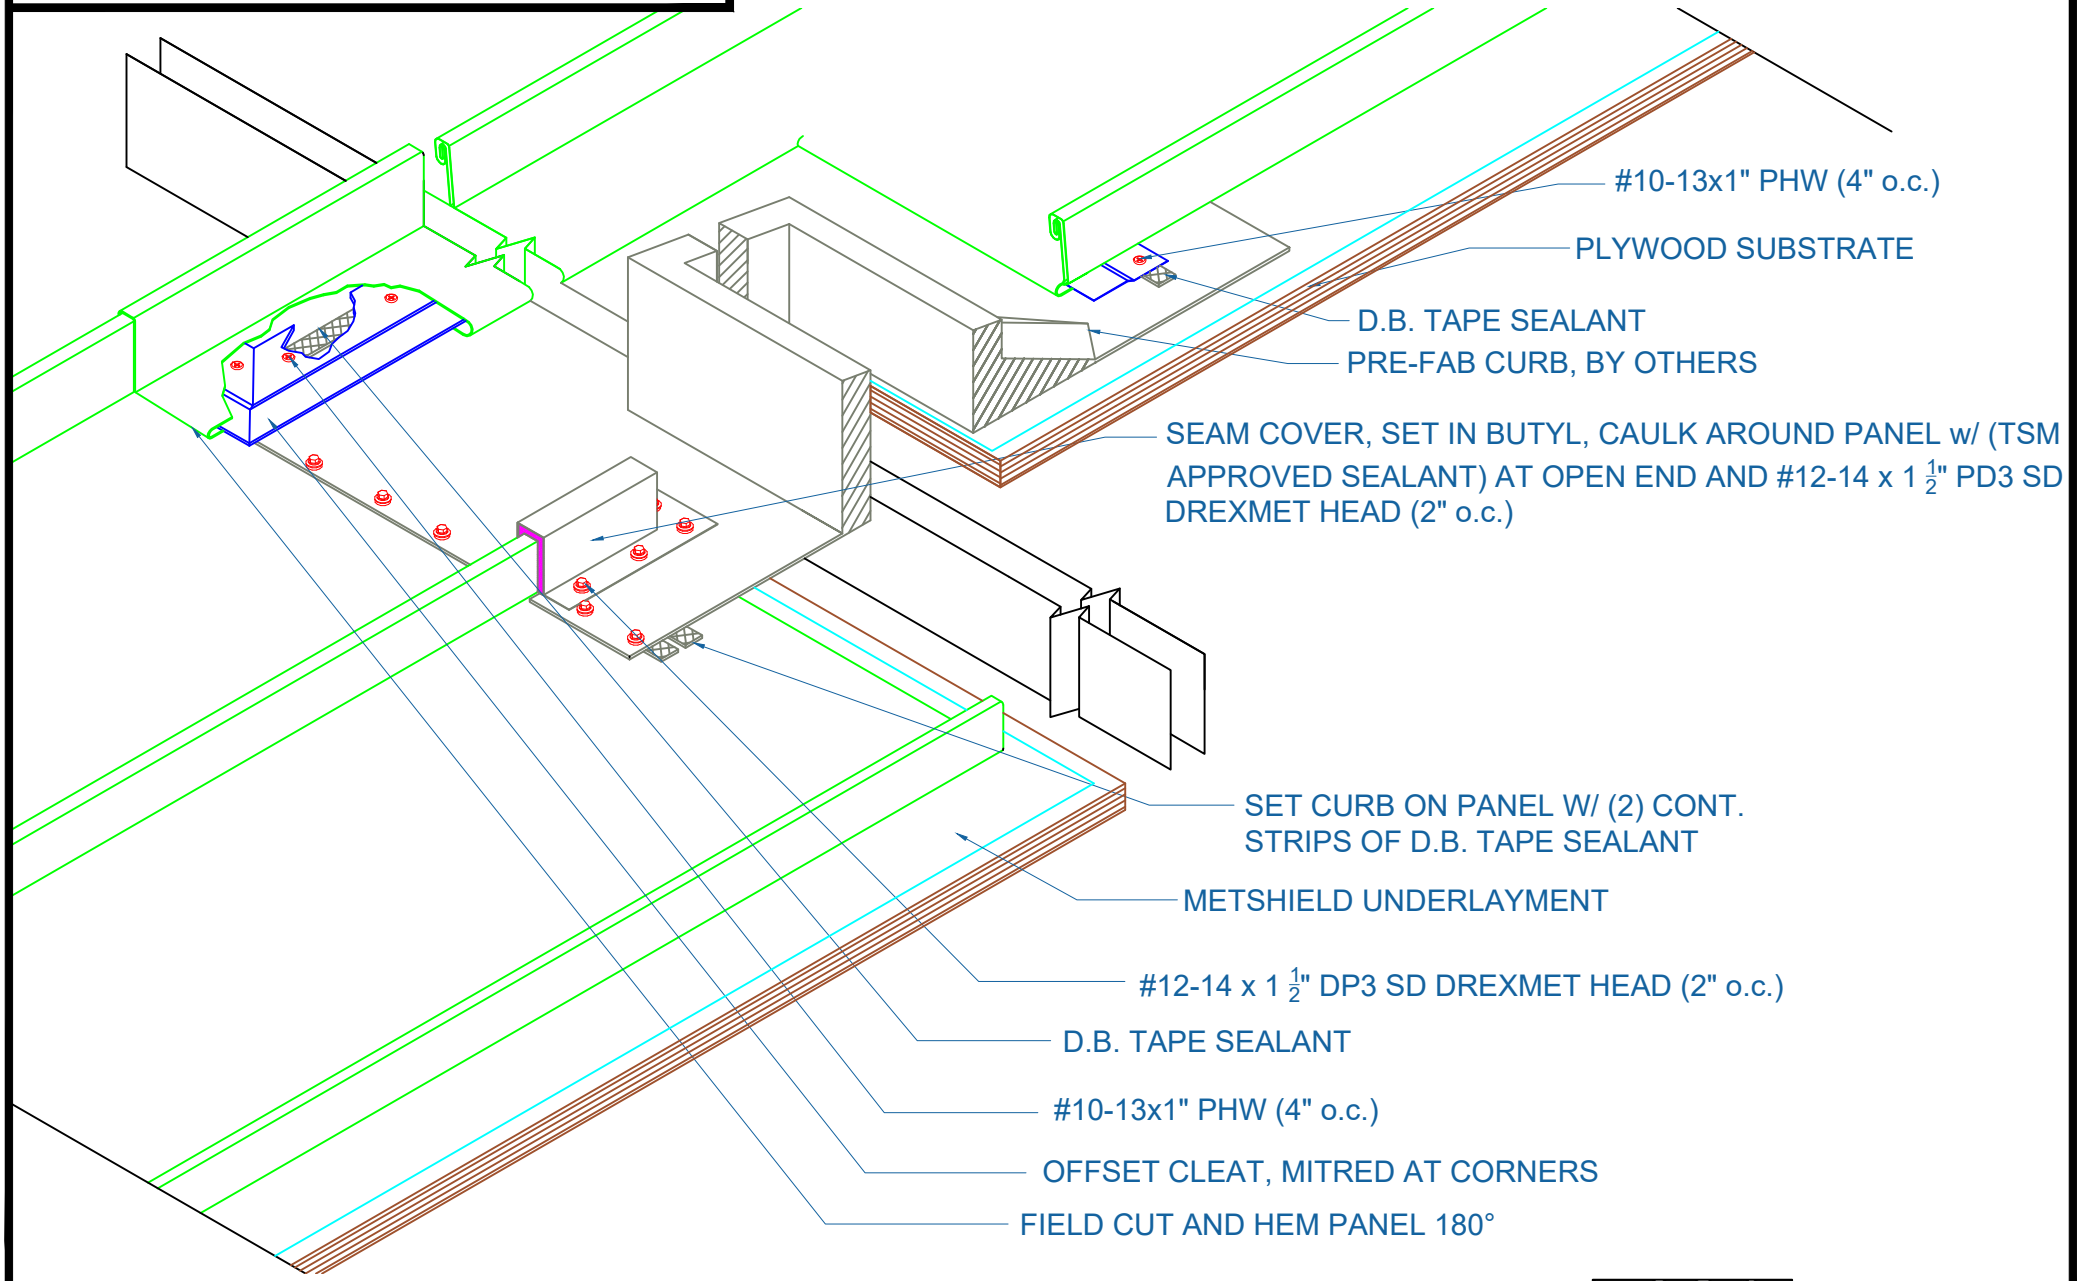

EFFECTIVE DATE: 08-16-17
SUBJECT TO CHANGE WITHOUT NOTICE

CURB DETAIL

SCALE: NTS

TRI-STATE METALS
41 N. LAWN AVE
ELMSFORD, NY 10523
P: 914-347-8157