TSM 200S - METAL DECK

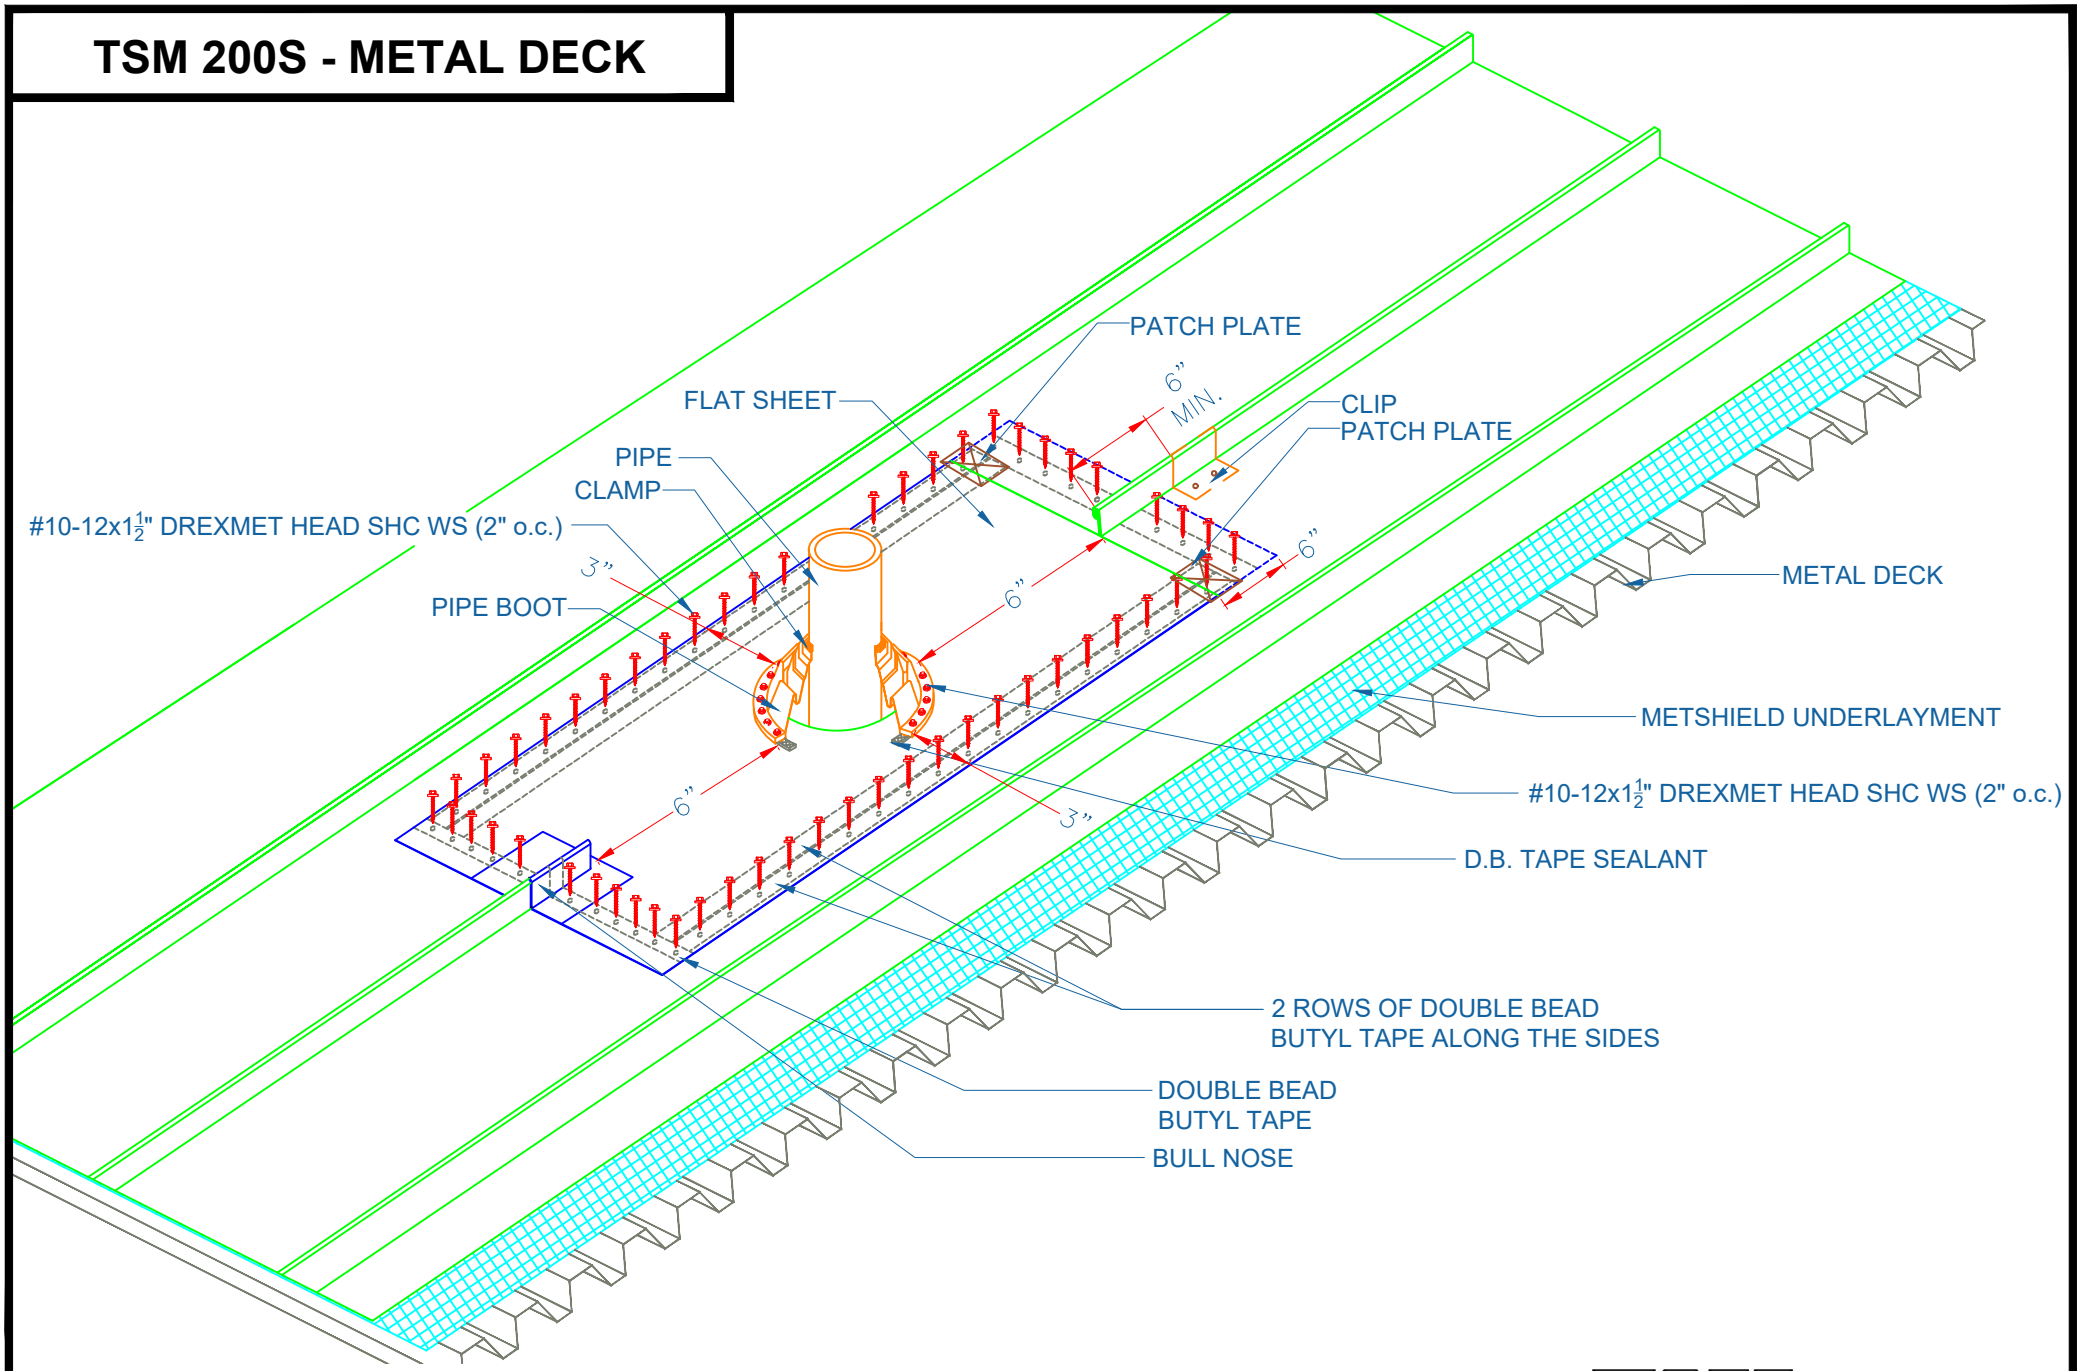

PIPE FLASHING PAN DETAIL

SCALE: NTS

EFFECTIVE DATE: 08-16-17
SUBJECT TO CHANGE WITHOUT NOTICE

TRI-STATE METALS
41 N. LAWN AVE
ELMSFORD, NY 10523
P: 914-347-8157