TSM 200S - OPEN FRAMING

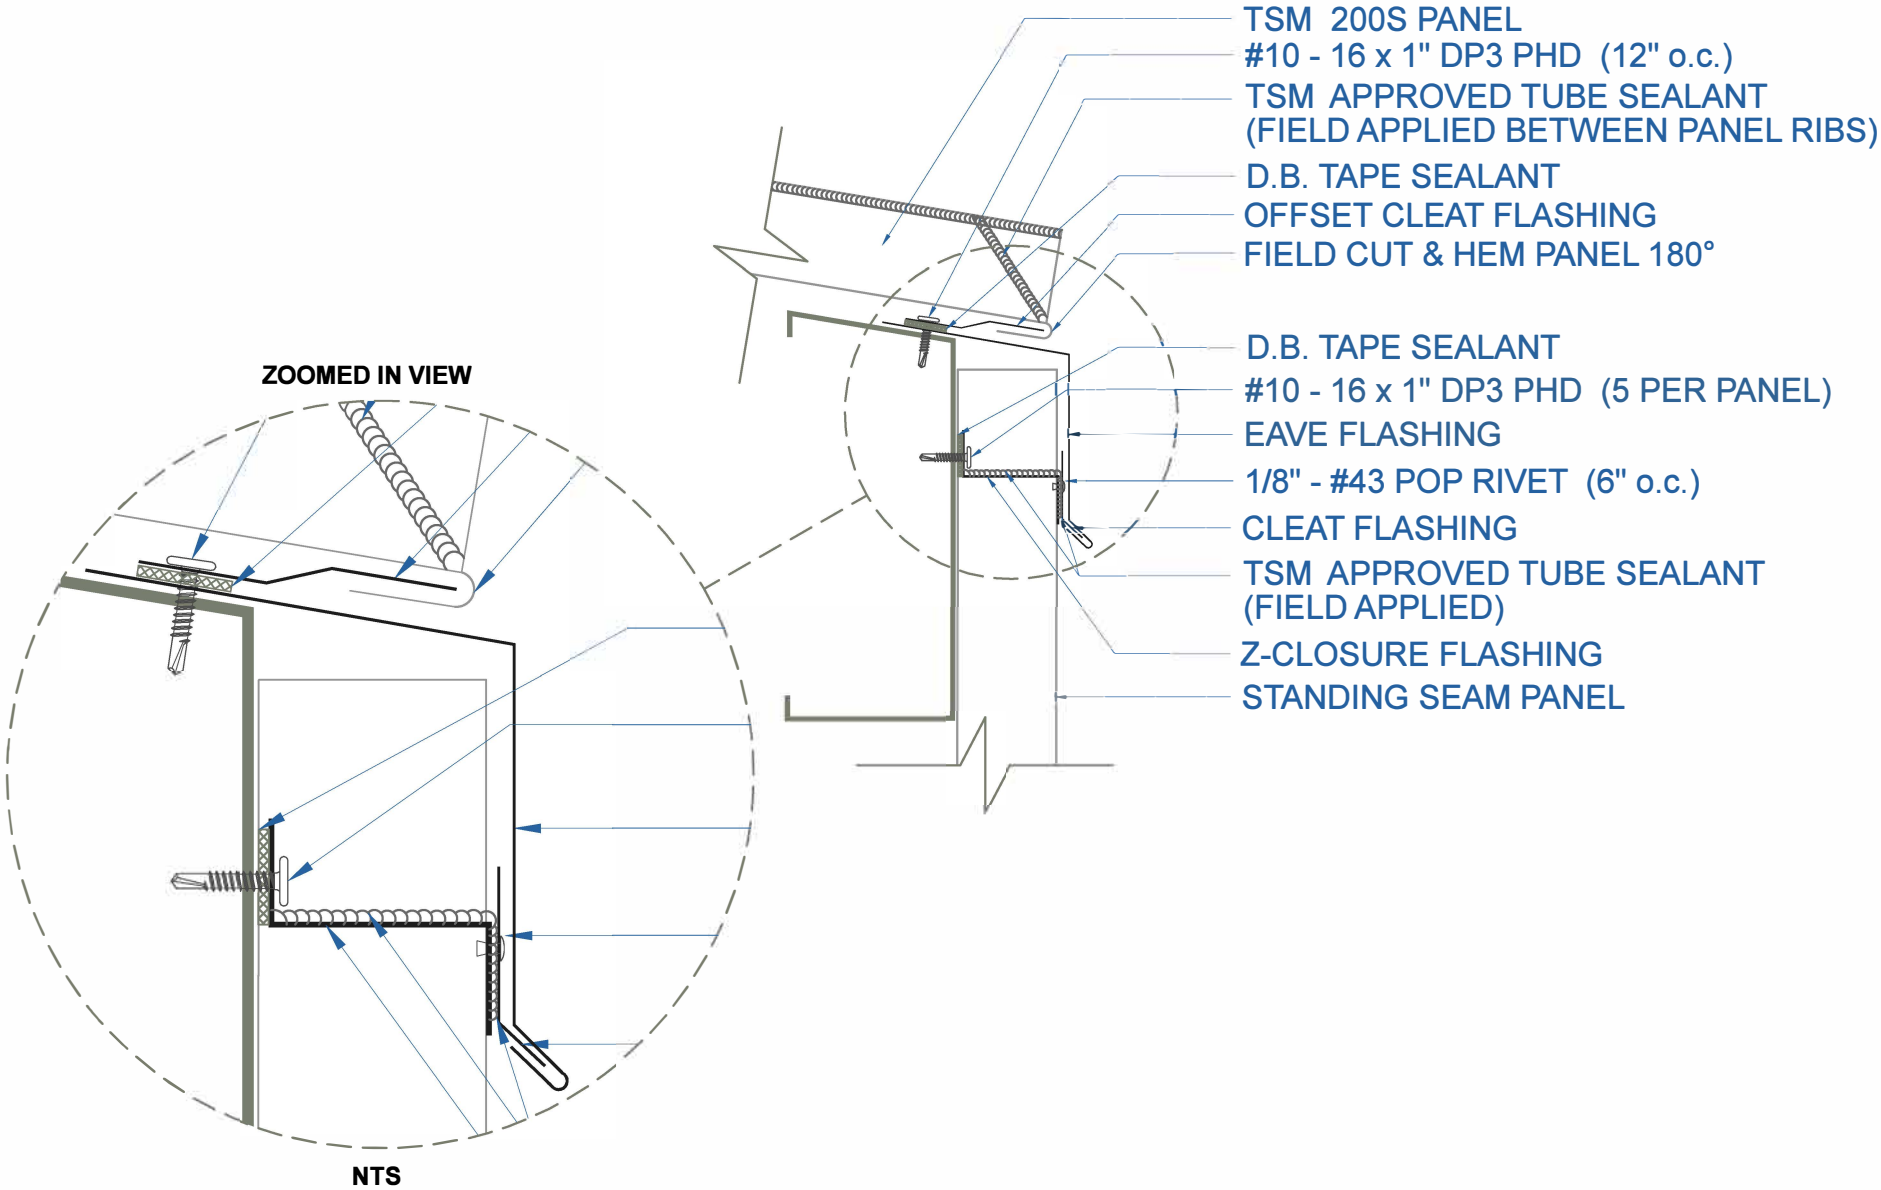

EAVE w/STANDING SEAM PANEL

SCALE: 3" = 1'-0"

EFFECTIVE DATE: 12-12-12
SUBJECT TO CHANGE WITHOUT NOTICE

TSM
TRI-STATE METALS LLC
41 N. LAWN AVE
ELMSFORD, NY 10523
914-347-8157