TSM 150SL - PLYWOOD

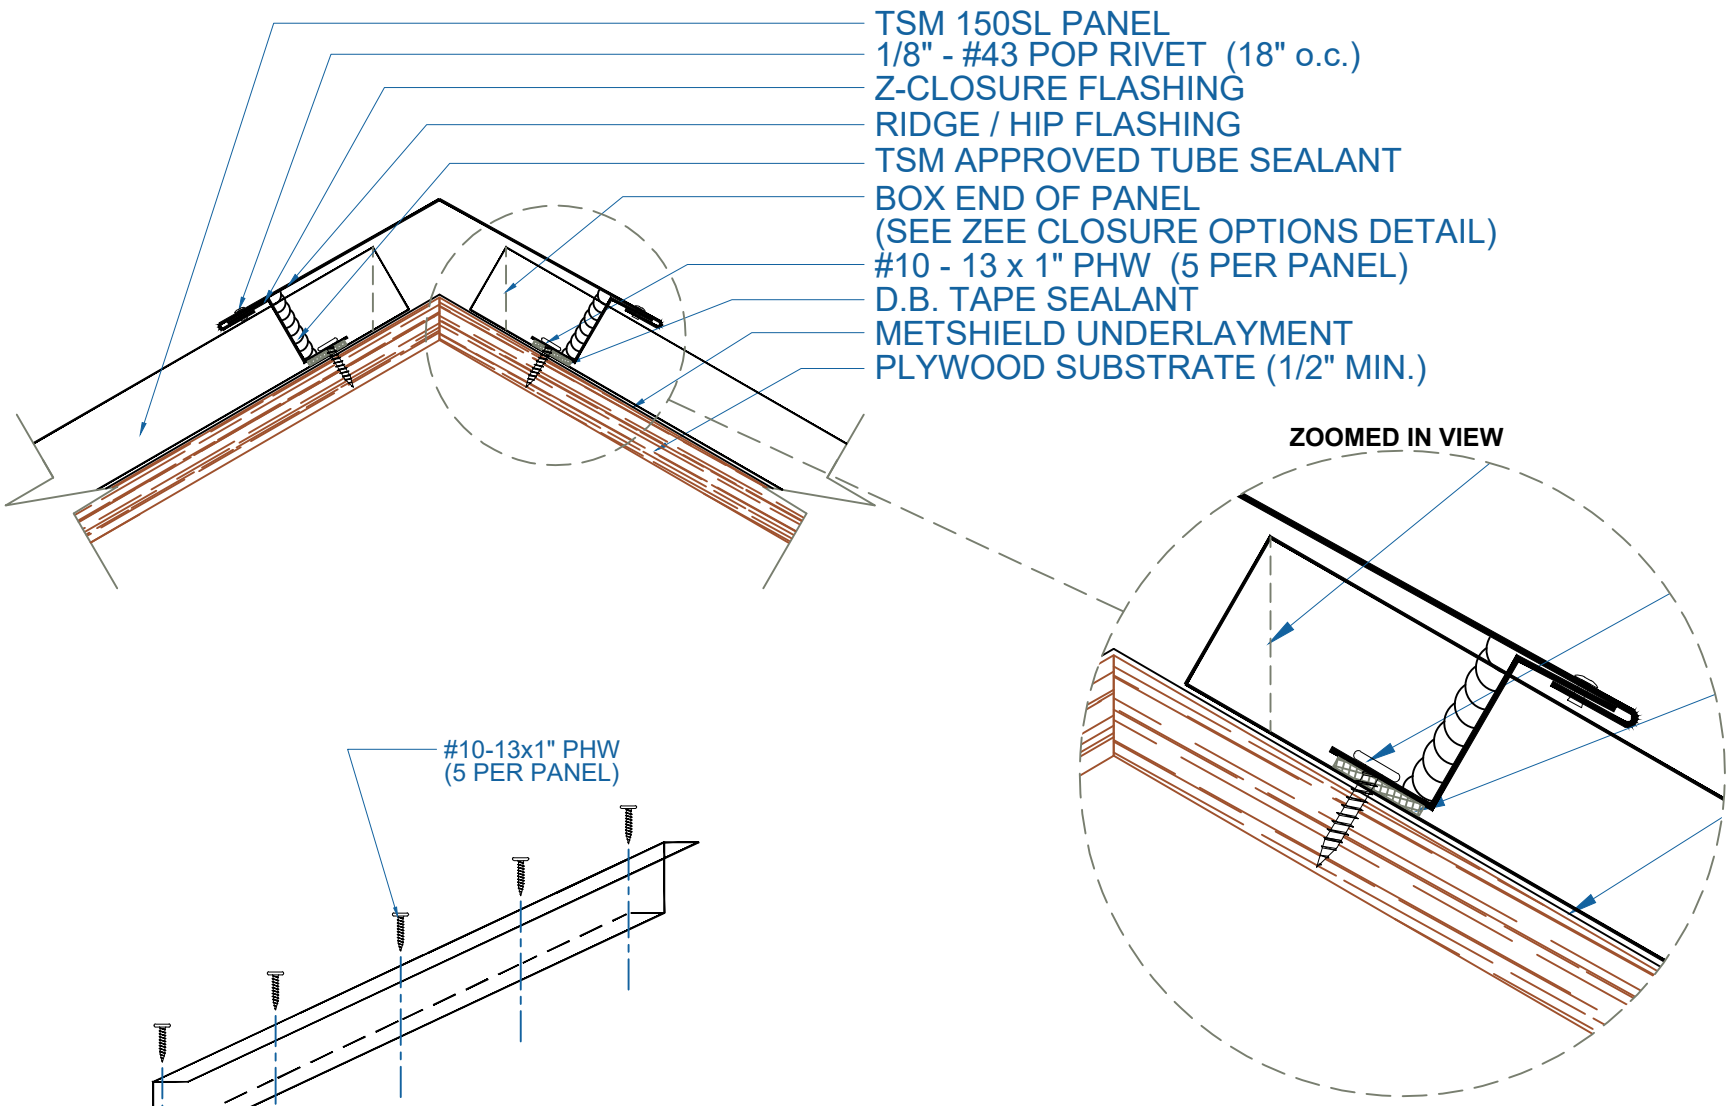

NTS

RIDGE / HIP

SCALE: 3" = 1'-0"

TRI-STATE METALS LLC
41 N. LAWN AVE
ELMSFORD, NY 10523
914-347-8157

EFFECTIVE DATE: 02-01-13
SUBJECT TO CHANGE WITHOUT NOTICE