TSM 200S - OPEN FRAMING

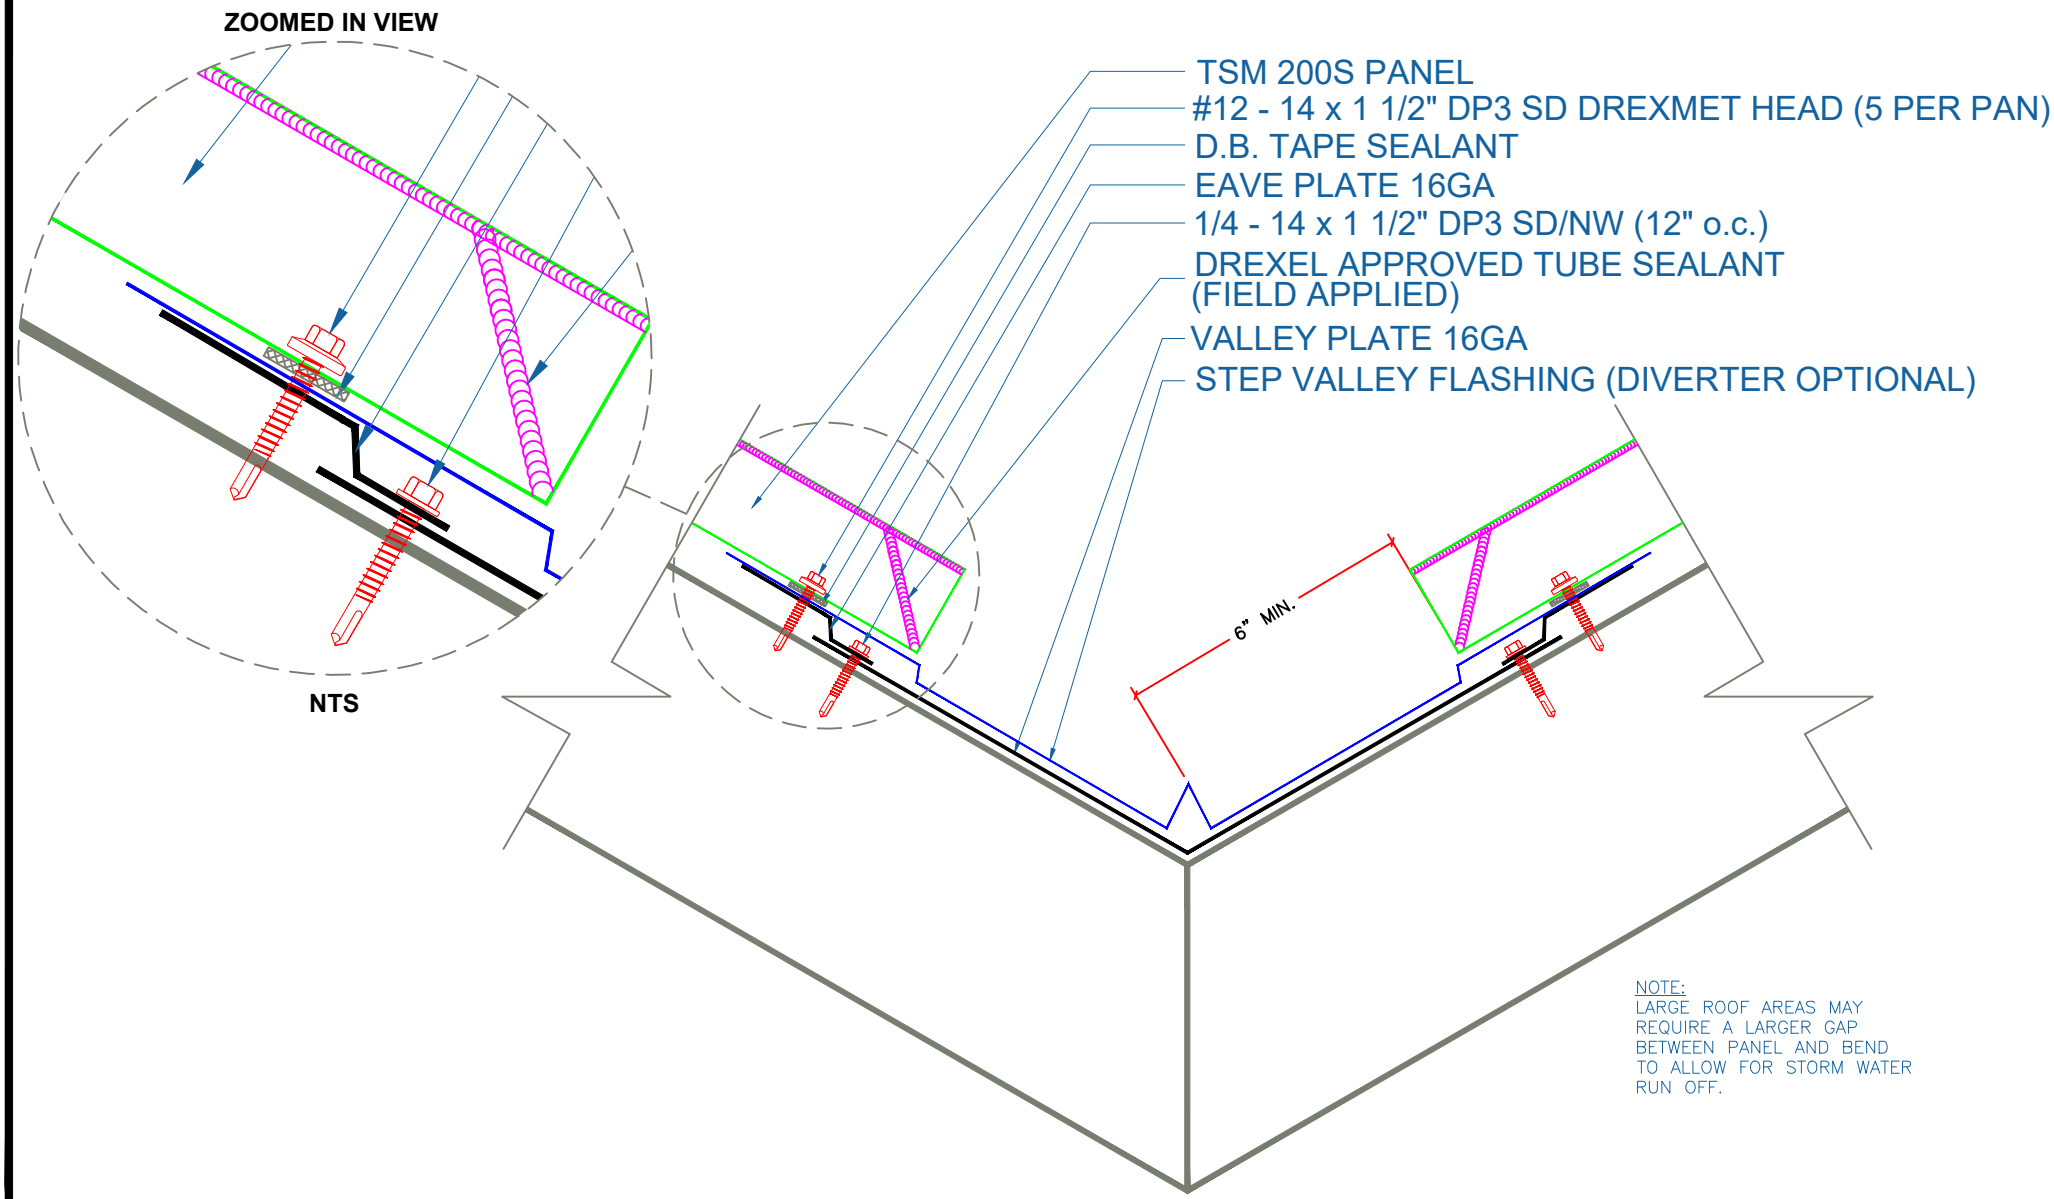

NOTE:
LARGE ROOF AREAS MAY REQUIRE A LARGER GAP BETWEEN PANEL AND BEND TO ALLOW FOR STORM WATER RUN OFF.

STEP VALLEY

SCALE: 3" = 1'-0"

TRI-STATE METALS
41 N. LAWN AVE
ELMSFORD, NY 10523
P: 914-347-8157

EFFECTIVE DATE: 08-17-17
SUBJECT TO CHANGE WITHOUT NOTICE