TSM FW1 - OPEN FRAMING

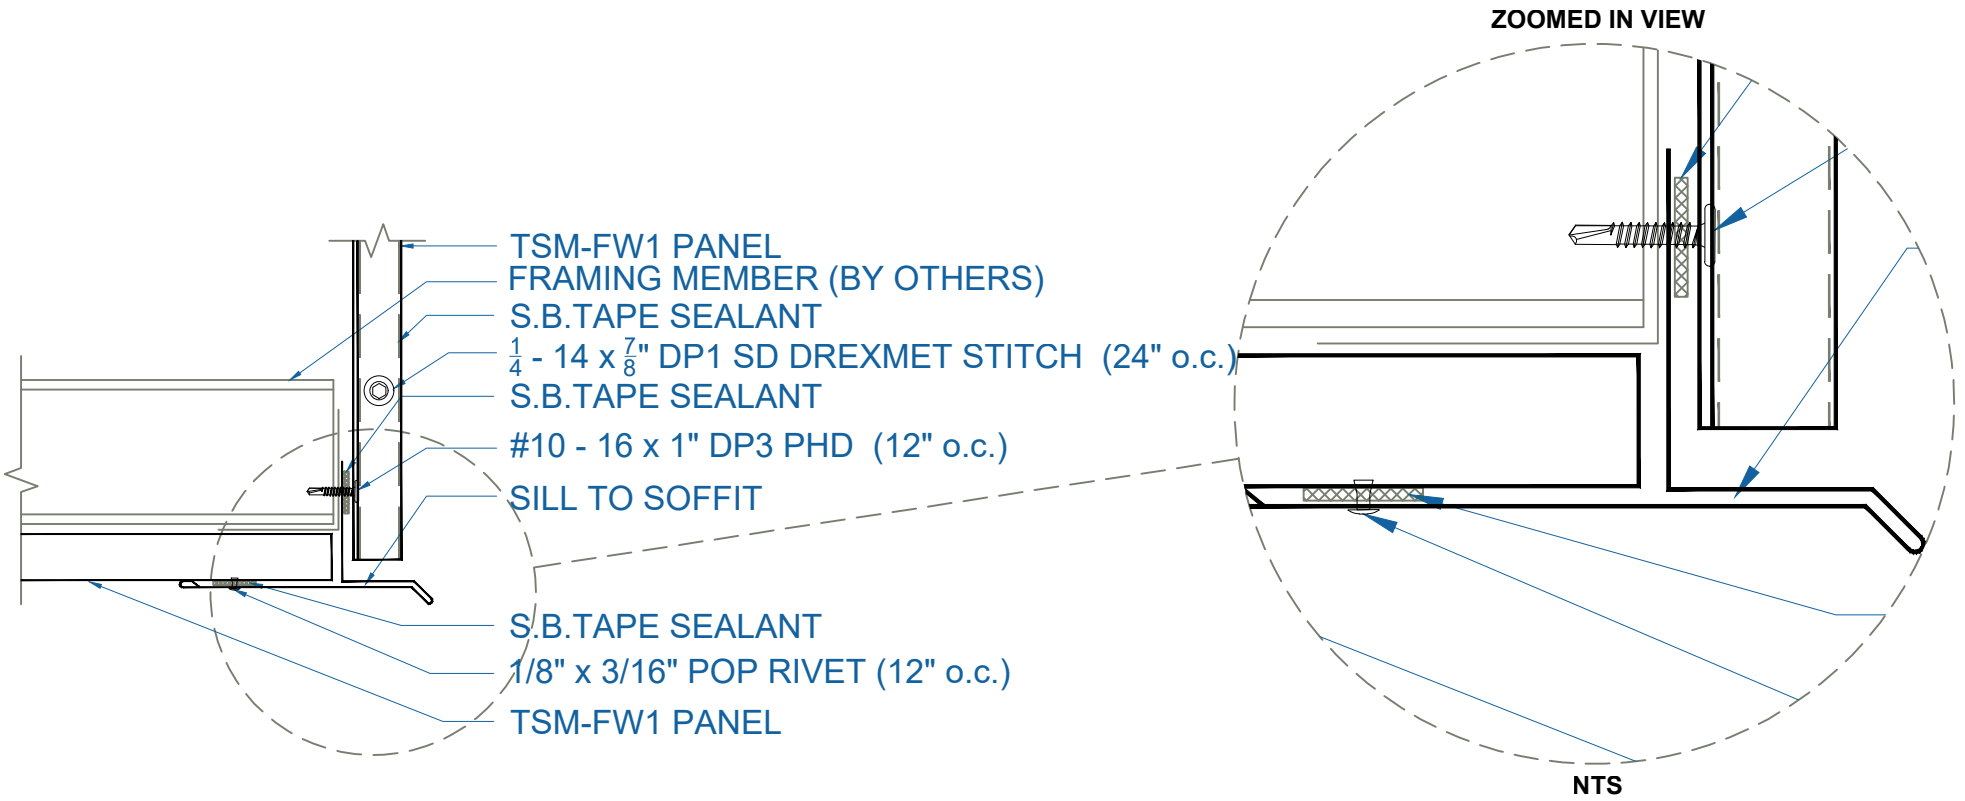

EFFECTIVE DATE: 05-21-13
SUBJECT TO CHANGE WITHOUT NOTICE

SILL TO SOFFIT

SCALE: 3" = 1'-0"

TRI-STATE METALS
41 N. LAWN AVE
ELMSFORD, NY 10523
P: 914-347-8157